PUERTO INTERIOR II

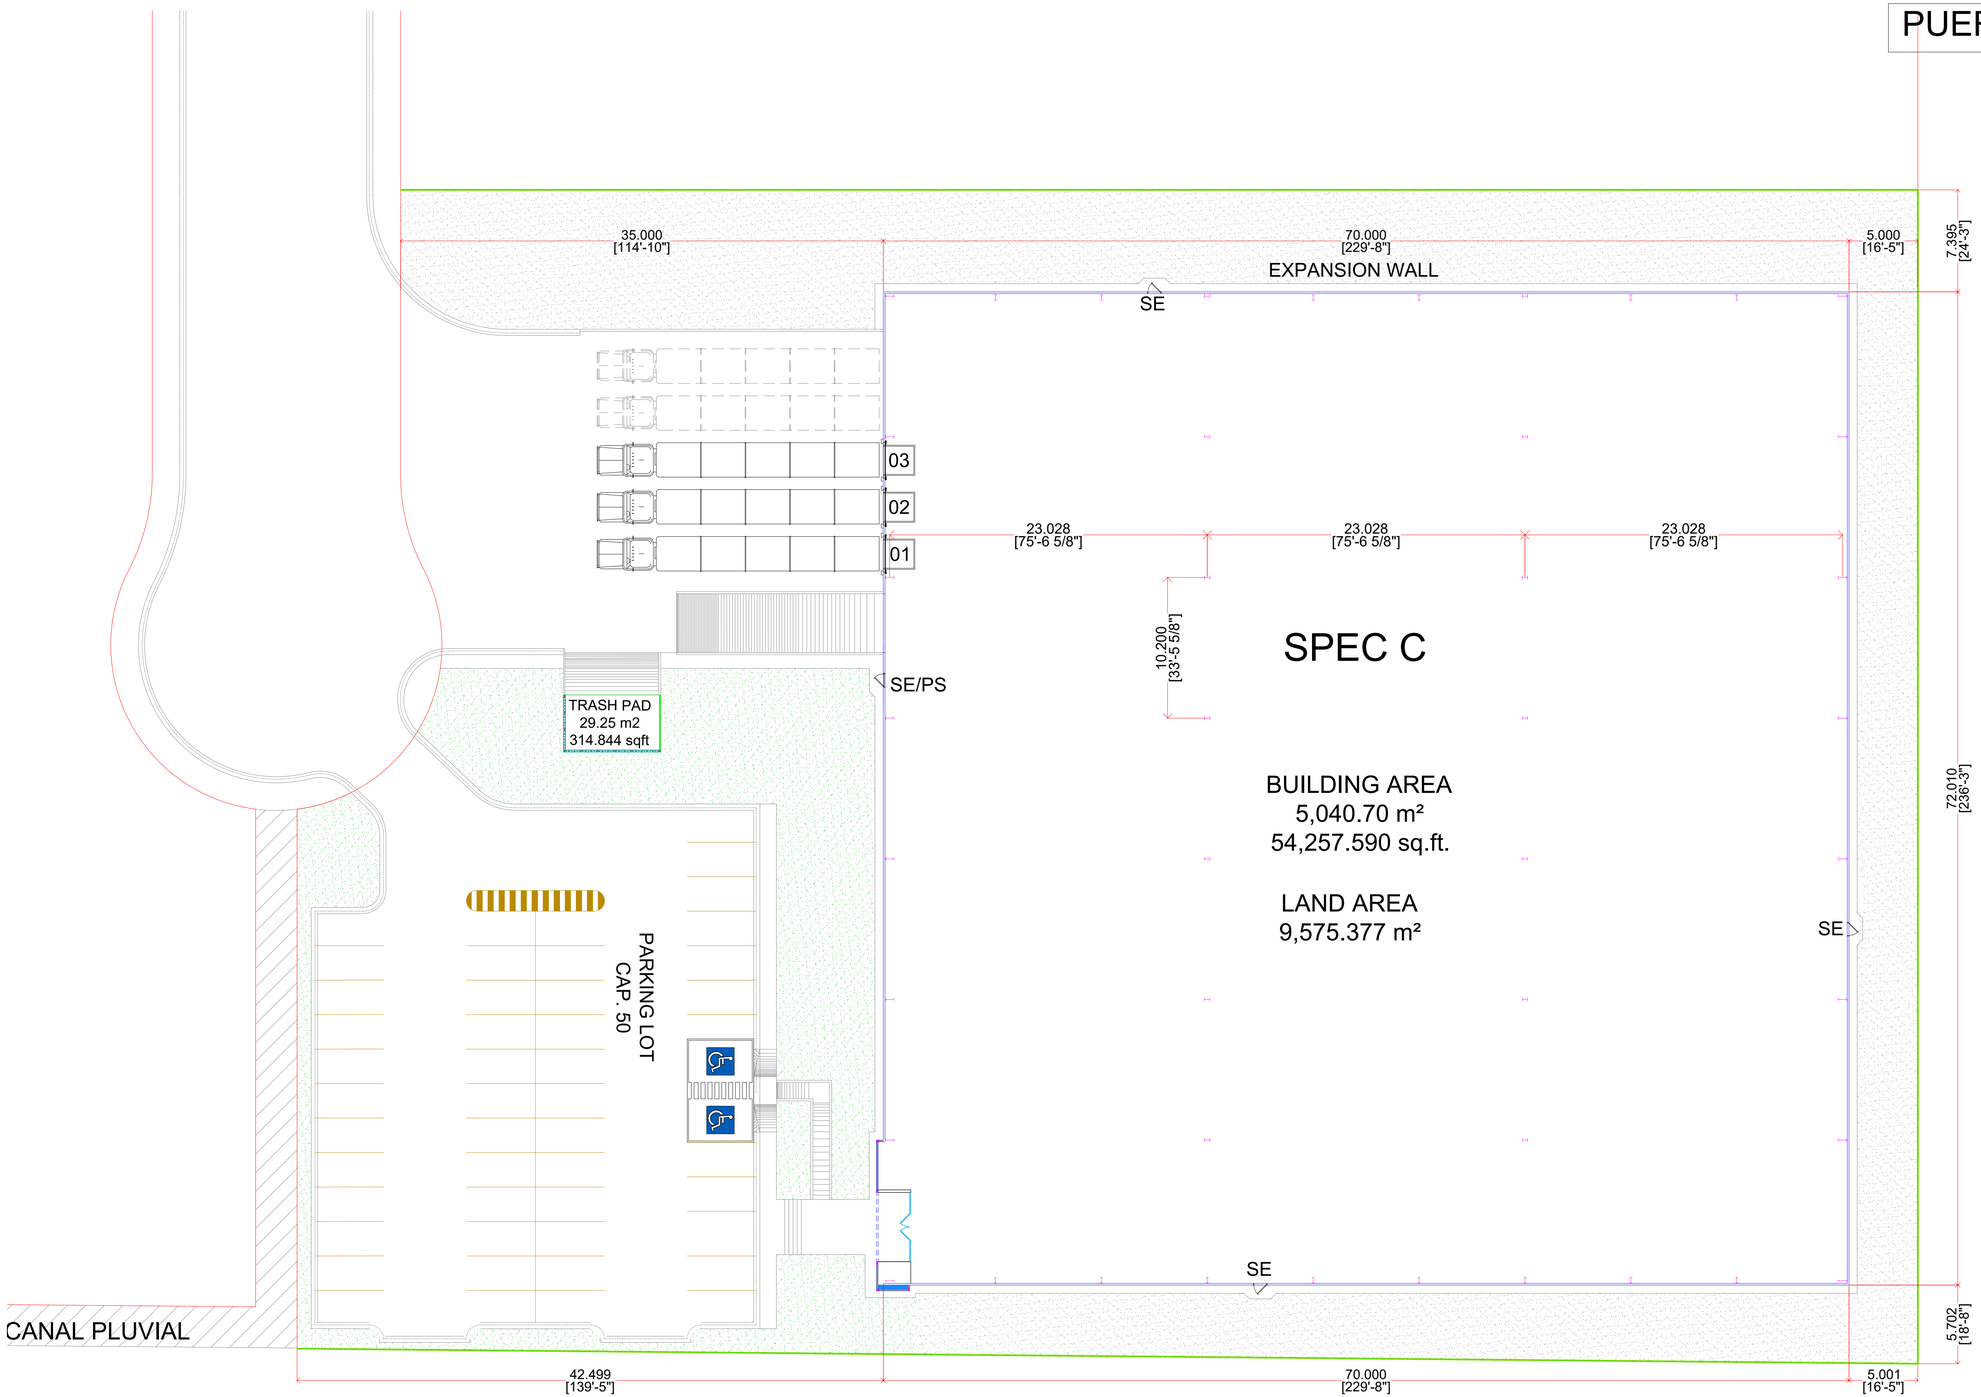

NOTES:

PROPUESTA
PARA PROPUESTA
FOR PROPOSAL

ESTE PLANO Y TODO SU CONTENIDO ES INFORMACÍON DE CÁRACTER CONFIDENCIAL Y PRIVADO Y ES PROPIEDAD DE **VCD CONSTRUCCIÓN Y DESARROLLO S.A.P.I. DE C.V.** Y SE DEBERÁ CONTAR CON SU AUTORIZACIÓN PARA PODER UTILIZARLO Y NO DEBERÁ SER MODIFICADO,REPRODUCIDO O USADO PARA OTRO PROPOSITO QUE SE AJENO AL PROYECTO CON EL QUE ESTÁ TITULADO ÉSTE PLANO.

QUEDANDO PROHIBIDA Y SUJETA A DEMANDA LA PUBLICACIÓN PARCIAL O TOTAL DE ESTE DOCUMENTO POR CUALQUIER MEDIO IMPRESO O ELECTRONICO SINO SE CUENTA CON EL PERMISO DE LA EMPRESA.

LAYOUT:	REFERENCE:

No.	REV. DATE:	REVIEW DESCRIPTION:
0	20 DIC 2021	FOR PROPOSAL
1		
2		
3		
4		

DRAWED:	R.A.M.P.
PROJECTED:	
REVIEWED:	F.G.R.
APPROVED:	
COORDINED:	

VYNMSA
CONSTRUCTION & DEVELOPMENT
AV. SAN JERONIMO #310 - PISO 12 COL. SAN JERONIMO
MONTERREY, NUEVO LEÓN, MEXICO.

DIMENSION: METERS
SCALE: S/E
DATE: DIC 2021

PROJECT: SPEC - C

TITLE: ARCHITECTURAL LAYOUT
PLANTA ARQUITECTONICA

AREA: ARCHITECTURAL

No OF DRAWING: SPEC C-AR -02

REV: 0