PARQUE QUERETARO AEROPUERTO 2024

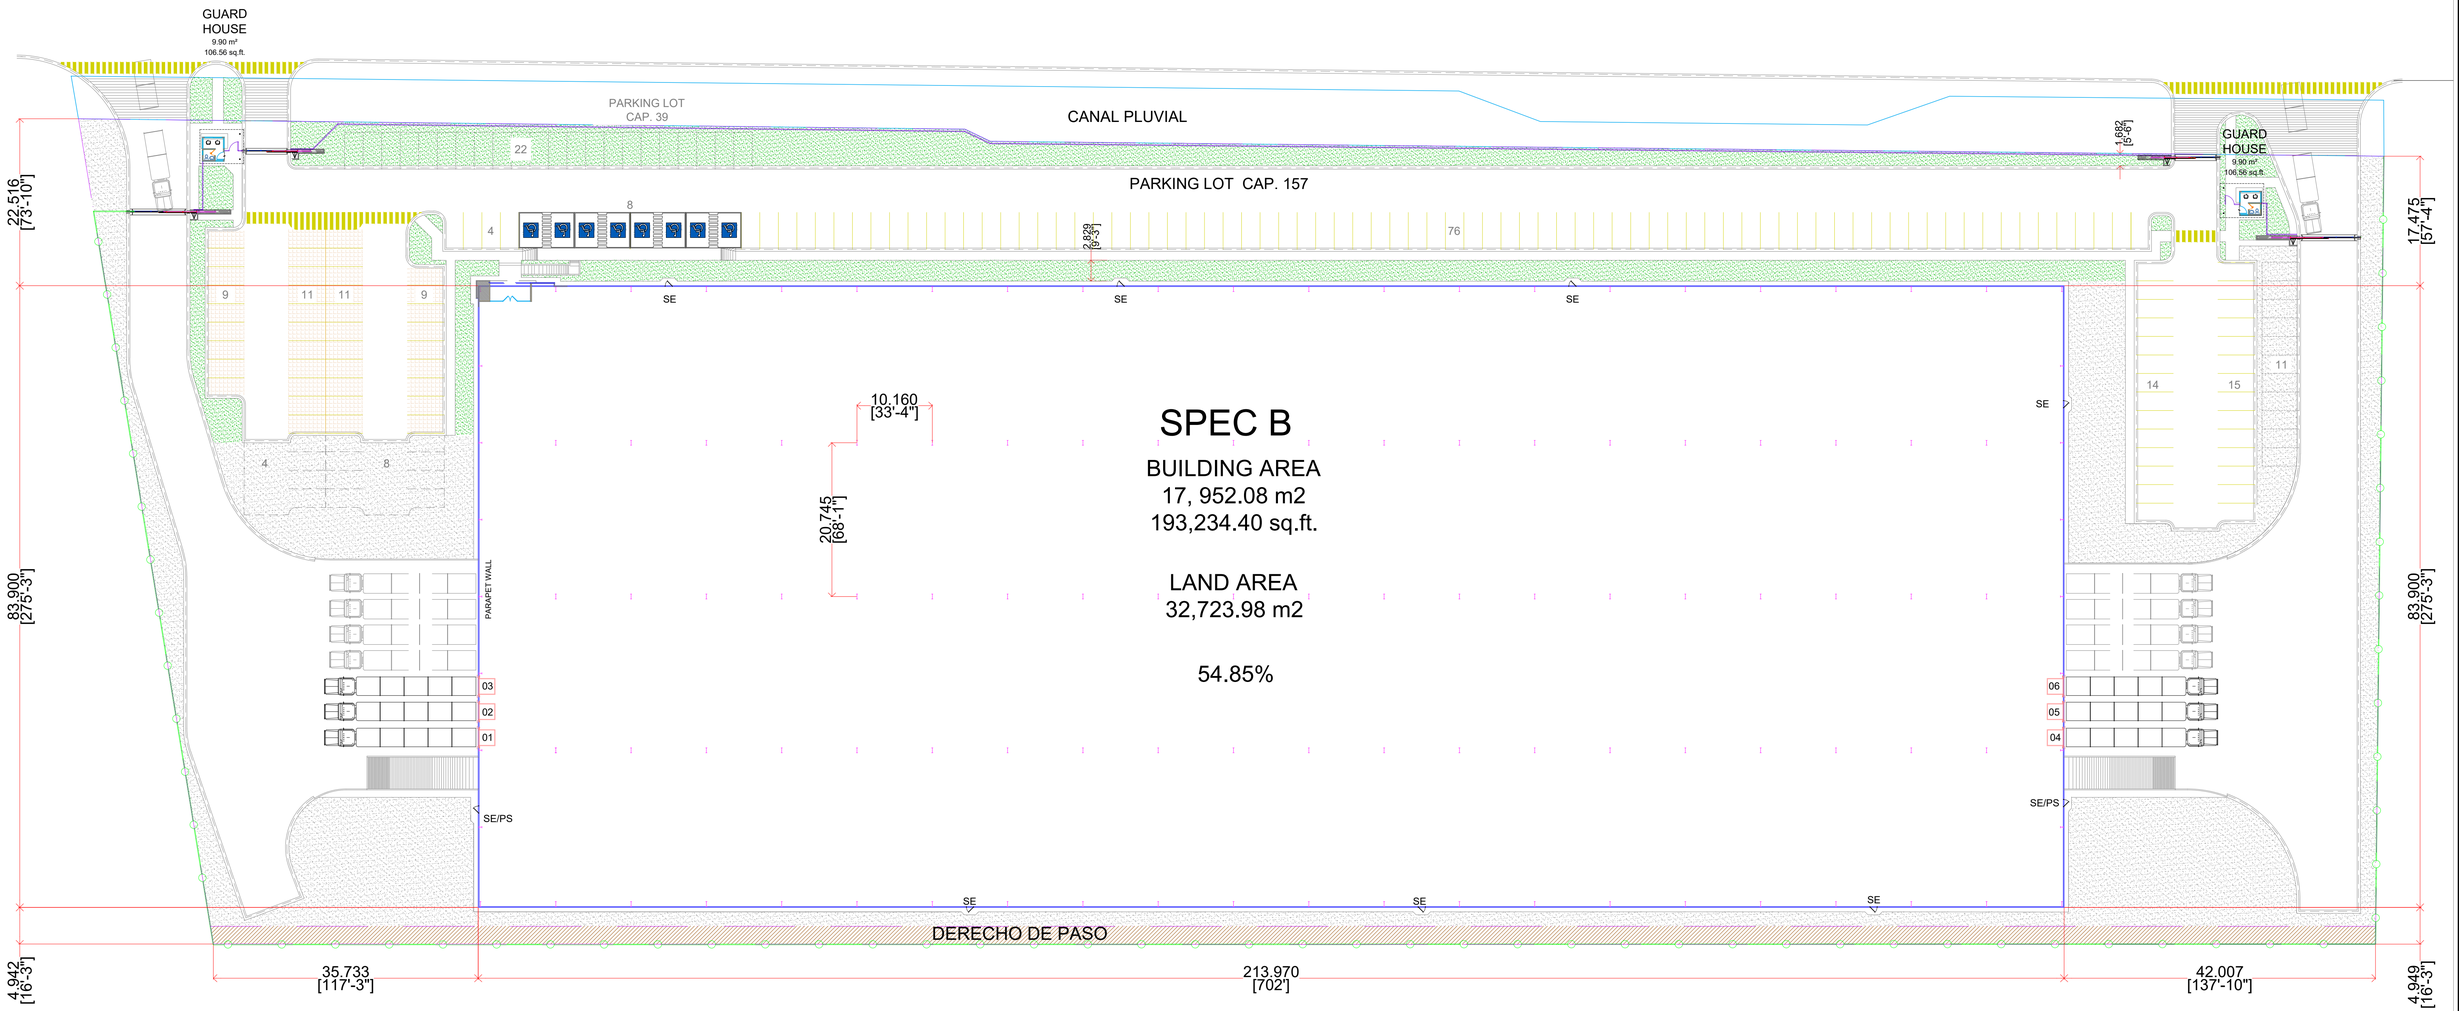

NOTES:

PROPUESTA
PARA PROPUESTA
FOR PROPOSAL

ESTE PLANO Y TODO SU CONTENIDO ES INFORMACÍON DE CÁRACTER CONFIDENCIAL Y PRIVADO Y ES PROPIEDAD DE **VCD CONSTRUCCIÓN Y DESARROLLO S.A.P.I. DE C.V.** Y SE DEBERÁ CONTAR CON SU AUTORIZACIÓN PARA PODER UTILIZARLO Y NO DEBERÁ SER MODIFICADO,REPRODUCIDO O USADO PARA OTRO PROPOSITO QUE SE AJENO AL PROYECTO CON EL QUE ESTÁ TITULADO ÉSTE PLANO.

QUEDANDO PROHIBIDA Y SUJETA A DEMANDA LA PUBLICACIÓN PARCIAL O TOTAL DE ESTE DOCUMENTO POR CUALQUIER MEDIO IMPRESO O ELECTRONICO SINO SE CUENTA CON EL PERMISO DE LA EMPRESA.

LAYOUT:	REFERENCE:

No.	REV. DATE:	REVIEW DESCRIPTION:
A	22 MAYO 2024	PROPUESTA EXPANSION BAHIAS 10.16
B		
C		
D		
E		

DRAWED:	V. CALDERON	14 05 2024
PROJECTED:	F.G.R.	-
REVIEWED:	A.M.G.	14 MAY 2024
APPROVED:	ARQ. M.P.L.	-
COORDINED:		

VYNMSA
BUILDING GROWTH TOGETHER
AV. SAN JERONIMO #310 - PISO 12 COL. SAN JERONIMO
MONTERREY, NUEVO LEON, MEXICO.

DIMENSION: METERS	
SCALE: INDICATED	
DATE: MAYO 2024	
PROJECT:	SPEC B - PQA 2024
TITLE:	ARCHITECTURAL LAYOUT PLANTA ARQUITECTONICA
AREA:	COMERCIAL
No OF DRAWING:	AR-02
REV:	0